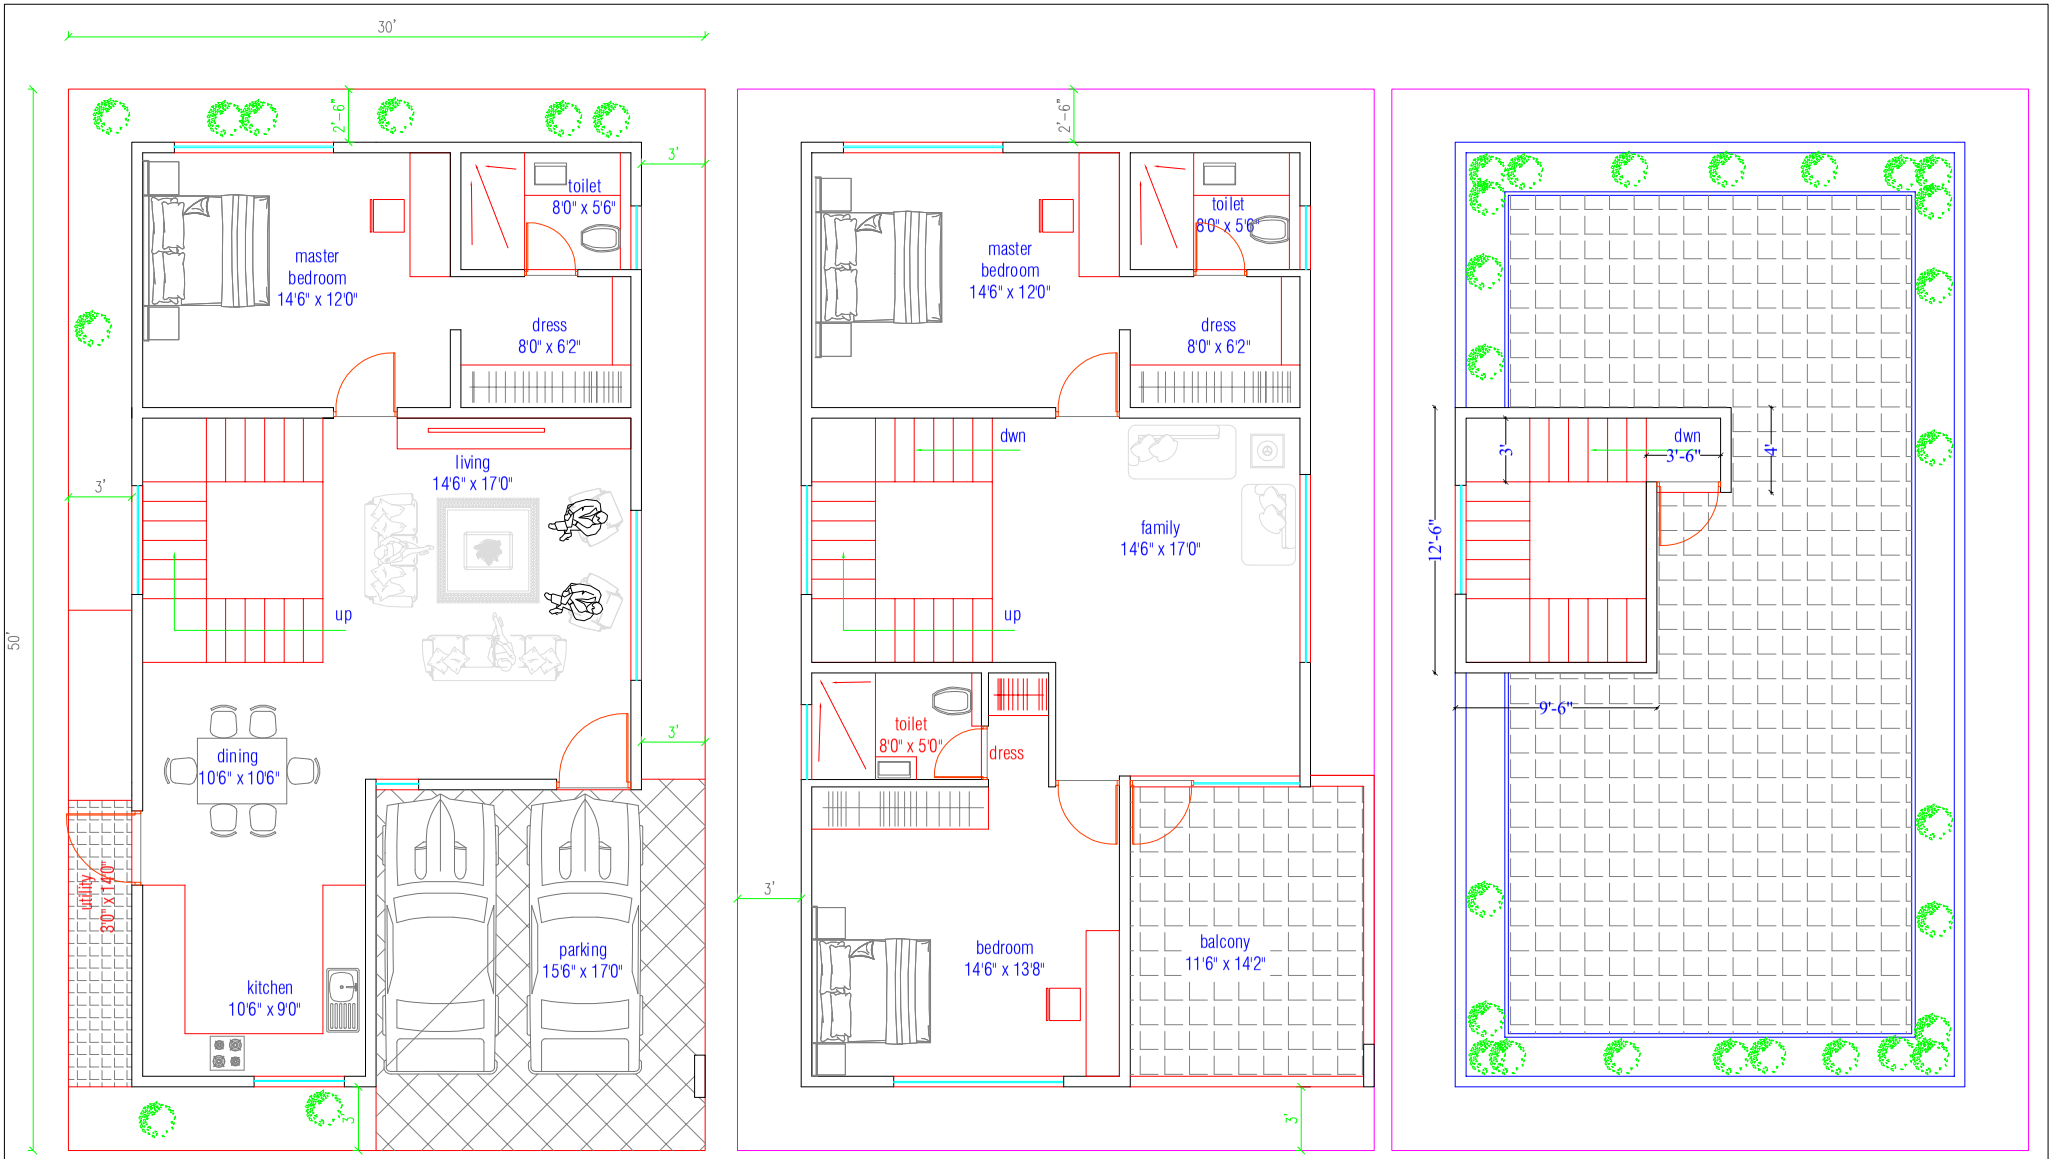

GROUND FLOOR PLAN

FIRST FLOOR PLAN

TERRACE FLOOR PLAN

3 BHK

proposed VILLA for EK rajpura layout
(EAST FACING- 30'X50') G+1+terrace

area calculation	
ground floor	1158
first floor	1112
second floor	132
total area	2402 sft

DRAWN BY

DATE 03-08-2022

REVISIONS

STRUCTURAL ENGINEERS:

SCALE:

NORTH:

DRAWING TITLE:
layout plan

FIVE ELEMENTS ARCHITECTS
ARCHITECTS & INTERIORDESIGNERS
4/58 ,3rd floor , 2nd main , patel narayan swamy layout
chunchaghatta main road , konanakunte
BANGALORE 560062
PH - 8867261805 , E-MAIL : sheikhar.8686@gmail.com

COPYRIGHT RESERVED